EXISTING BUILDING TOTAL PLAN SHOWING BOTH INSTITUTE OF
SATYAM D.Ed. COLLEGE
&
SATYAM COLLEGE OF EDUCATION (B.Ed)
WHICH ARE RUNNING UNDER
"SATYAM EDUCATIONAL SOCIETY"
IN SY.NO:348&555,PYALAKURTHY VILLAGE &
GRAMAPANCHAYATH,KODUMUR MANDAL, KURNOOL DIST.(A.P.)

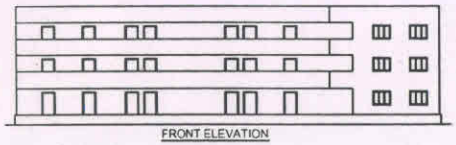

FRONT ELEVATION

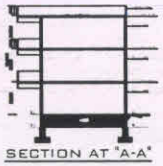

SECTION AT "A-A"

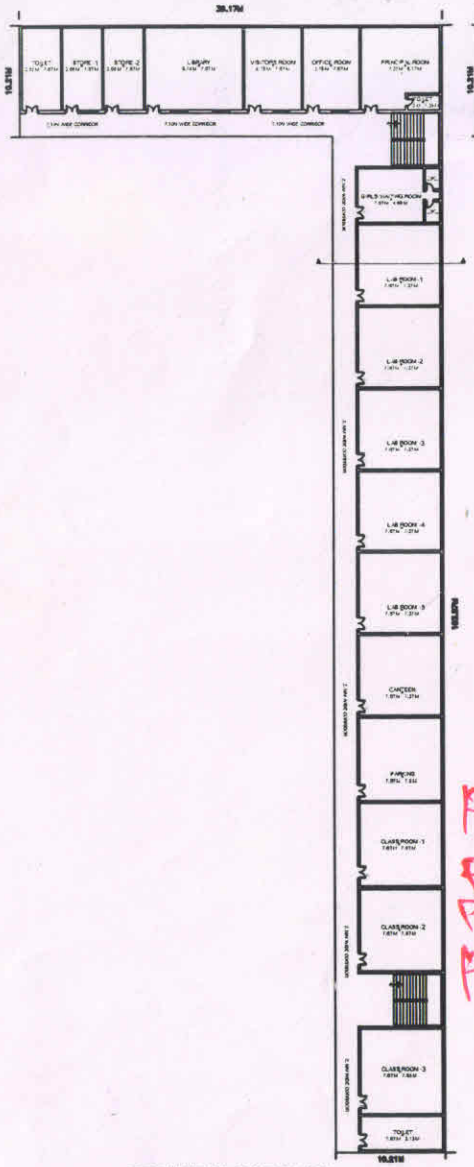

GROUND FLOOR PLAN

FIRST FLOOR PLAN

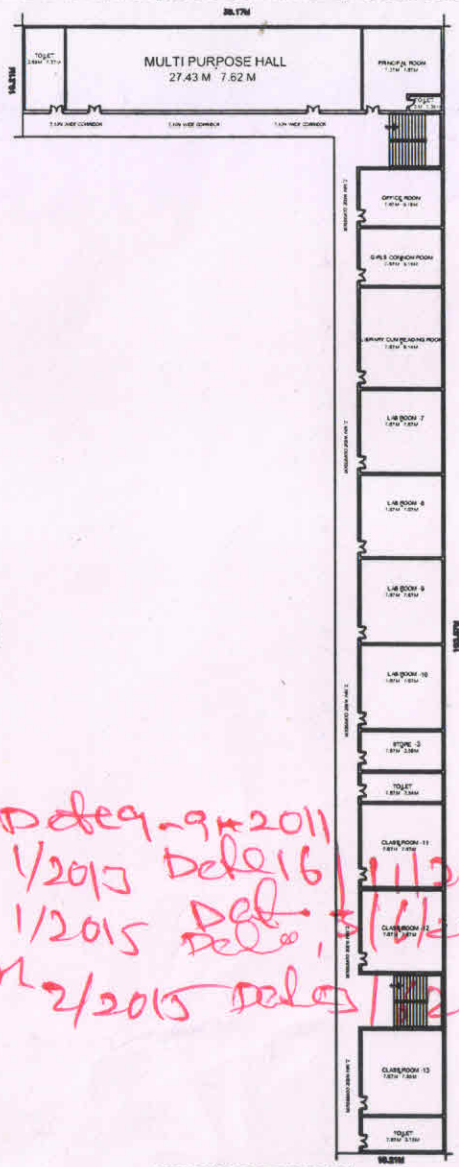

SECOND FLOOR PLAN

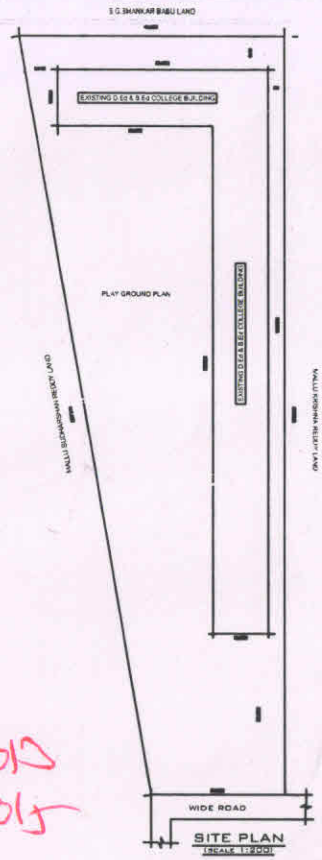

SITE PLAN
(SCALE 1:200)

P.AP BAND: 4/2011 Date 9-9-2011
Plan Approved BAND: 1/2013 Date 16/11/2013
Plan Approved BAND: 1/2015 Date 5/6/2015
Plan Approved BAND: 2/2015 Date 3/2015

Panchayathi Secretary
PYALAKURTHY VILLAGE
Kodumur (Mdl) Kurnool

SCALE = 1:100

ALL DIMENSIONS ARE IN FEETS

DOORS	-D1	=	0.75MX2.10M
	-D2	=	1.50MX2.10M
WIDOWS	-W	=	1.20MX1.20M
VENTILATR	-V	=	0.60MX0.60M

AREA DETAILS:-

PLOT AREA : **Acs: 1-31 Cents (5301.25 Sqrmts)**

BUILTUP AREA

GROUND FLOOR :-	1366.08 Sqrmts
FIRST FLOOR :-	1366.08 Sqrmts
SECOND FLOOR :-	1366.08 Sqrmts
TOTAL AREA :-	4098.24 Sqrmts

PLOT BOUNDRY
EXISTING BUILDING

OWNER SIGNATURE & ADDRESS

R. Murali Mohan

CORRESPONDENT
SATYAM EDUCATIONAL SOCIETY
Reg.No.595/2006
D.No.81-248-1, Kasturi Nagar
KURNOOL - 518 002 A.P

DRAWN BY:

K. Sathish Kumar

Er. K. SATHISH KUMAR
Municipal Licenced Engineer
License No: 652/2012/G1
KURNOOL - 518 002.
Ph: 08518 - 234367